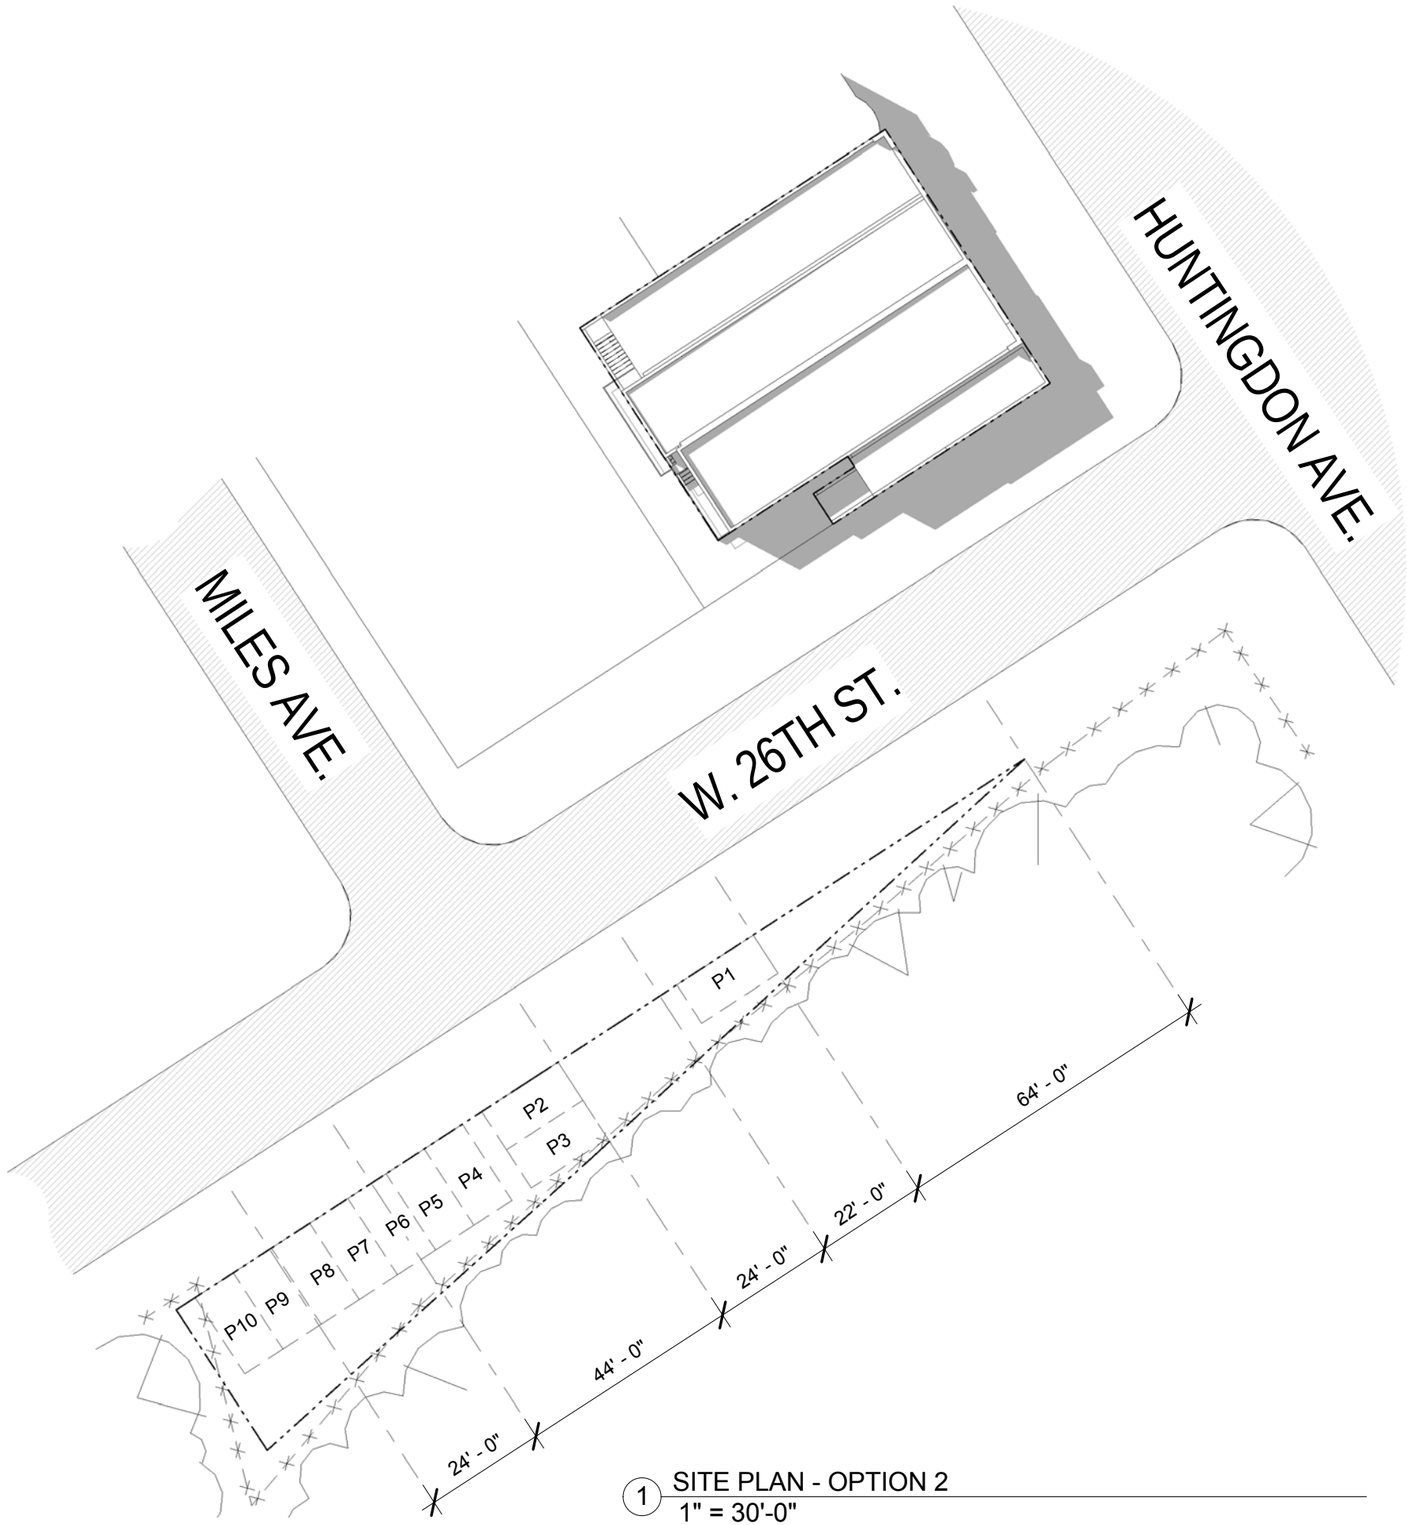

1 SITE PLAN - OPTION 2
1" = 30'-0"

PARKING

Project number	201503
Date	Issue Date

2600 HUNTINGDON AVE

ASI.2

ARCHITECTS

11/23/2015 10:57:40 PM